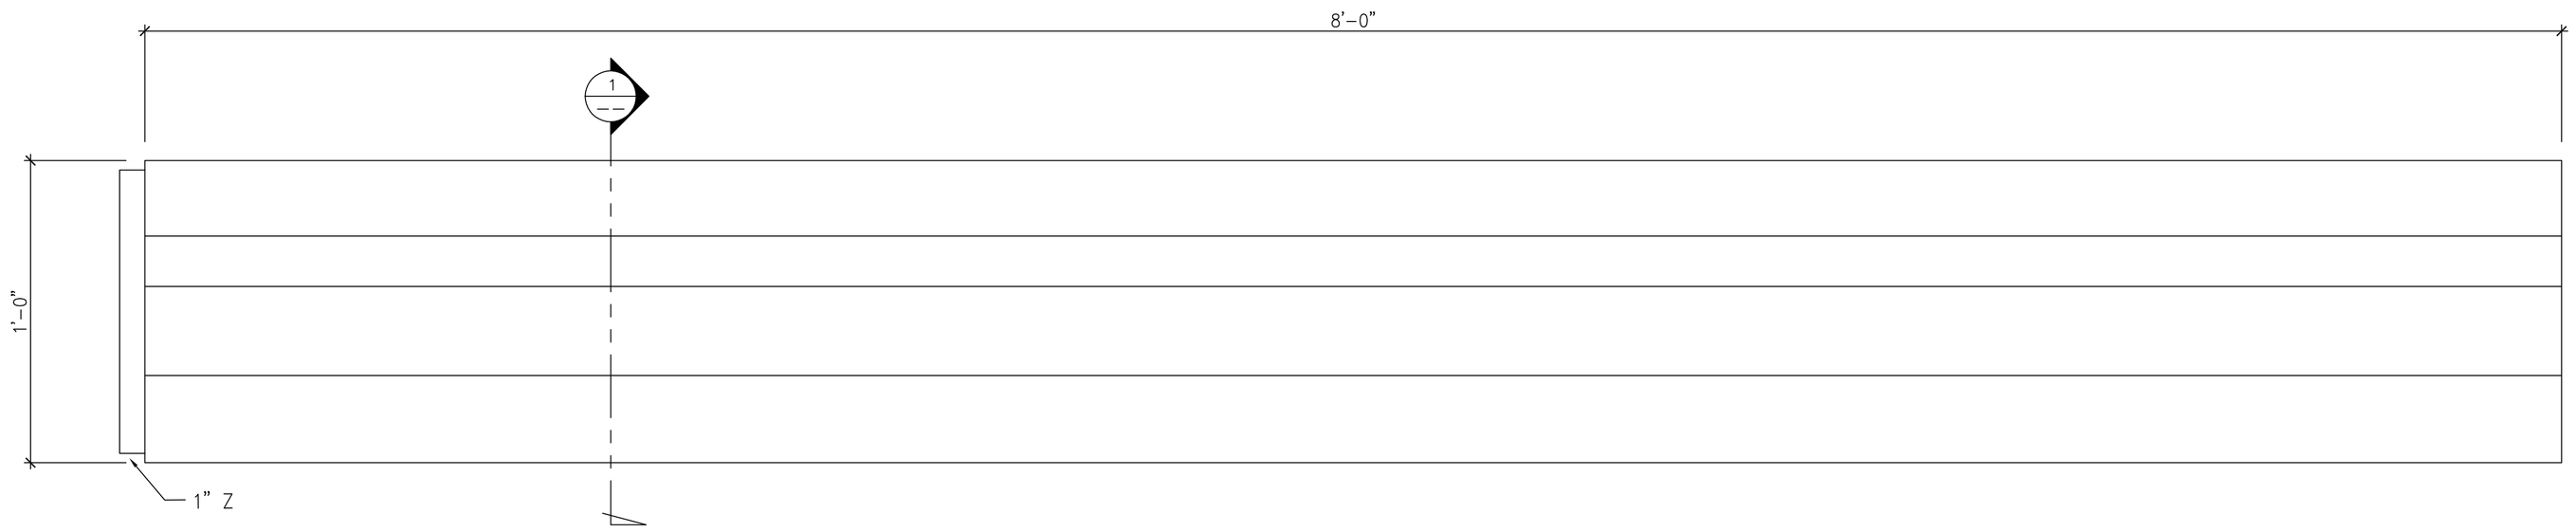

1 / P5 **ELEVATION**
SCALE: 3"=1'-0"

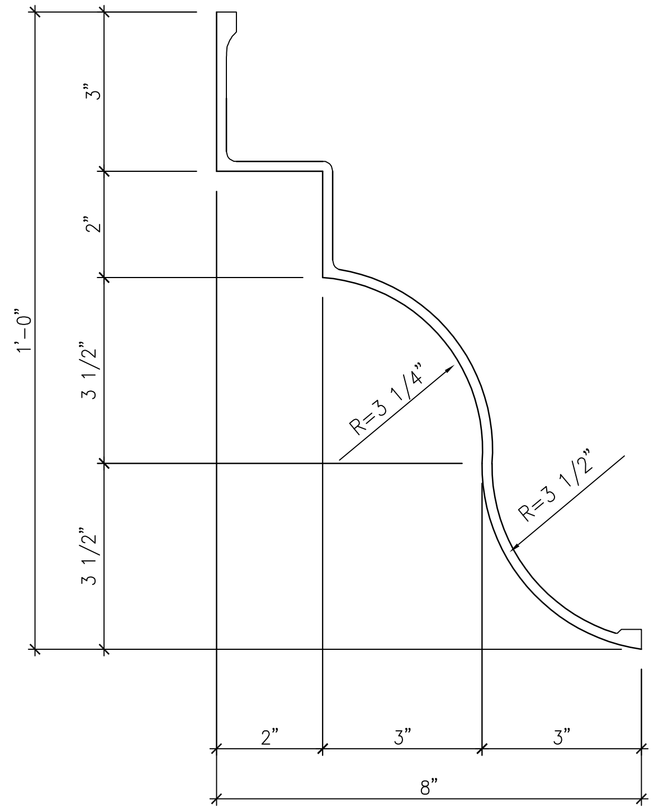

2 / P5 **SECTION DETAIL**
SCALE: 6"=1'-0"

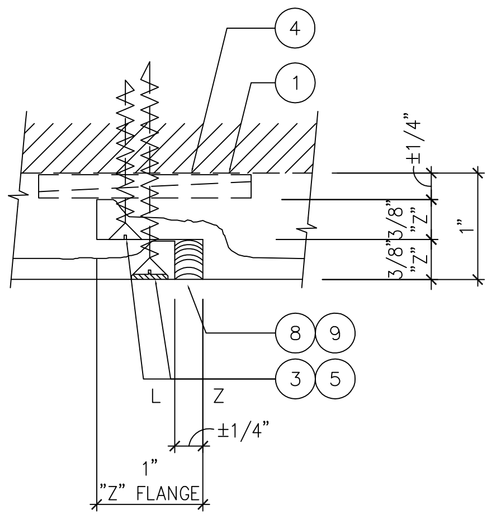

REQ'D : (15) 01 / P5 GFRG CROWN
1'-0"H x 8"D
8'-0"L STRAIGHT LENGTH Z/L

TOTAL : (15)

CONNECTION DETAIL	FULL	A	GFRG CROWN – SMOOTH (UNFINISHED)	AS SHOWN	1

REVISION NO.	BY:

MORGAN MEMORIAL HOSPITAL
1740 LIONS CLUB ROAD
MADISON, GEORGIA

FIRST CLASS BUILDING PRODUCTS
3600 DALLAS HIGHWAY - SUITE 230-387
MARIETTA, GEORGIA 30064 - USA
Phone 770.514.8141 • Fax 770.514.0731

DRAWN BY: TAN
CHECKED BY:
DATE: 12.19.2017
SCALE: AS SHOWN
CAD FILE NO. MMH_P5.DWG

P5

DRAWING 6 OF 6