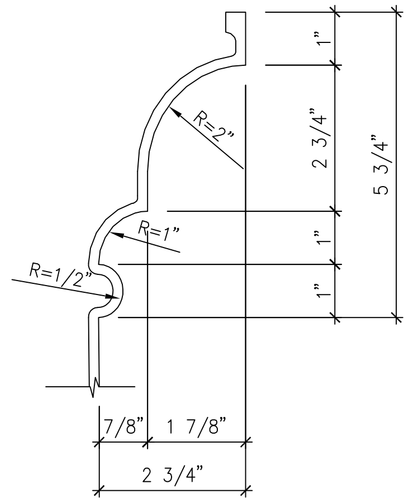

CAPITAL DETAIL | 6" = 1'-0" | C

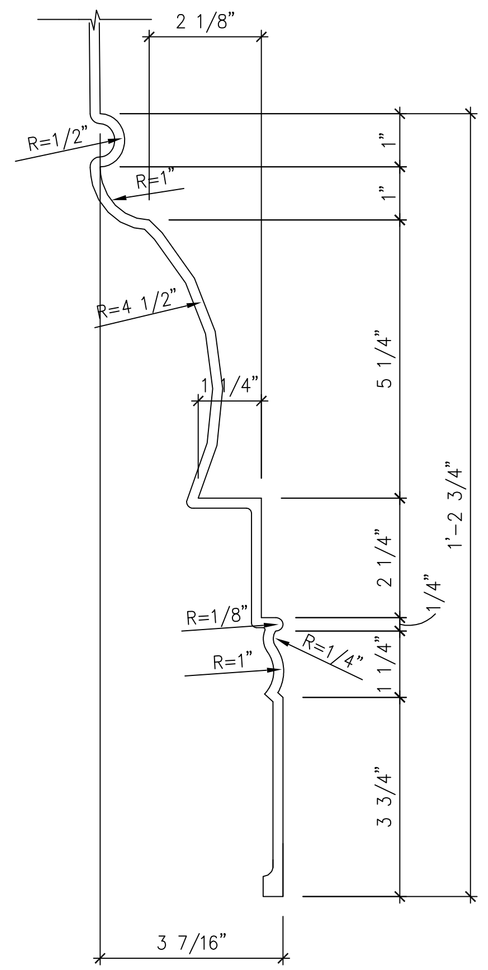

BASE DETAIL | 6" = 1'-0" | B

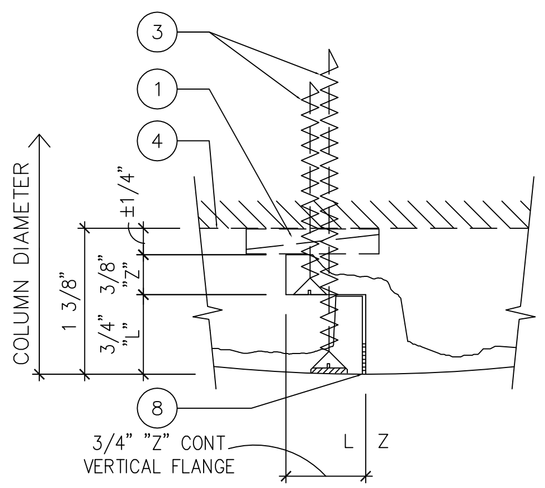

VERTICAL JOINT | FULL | A

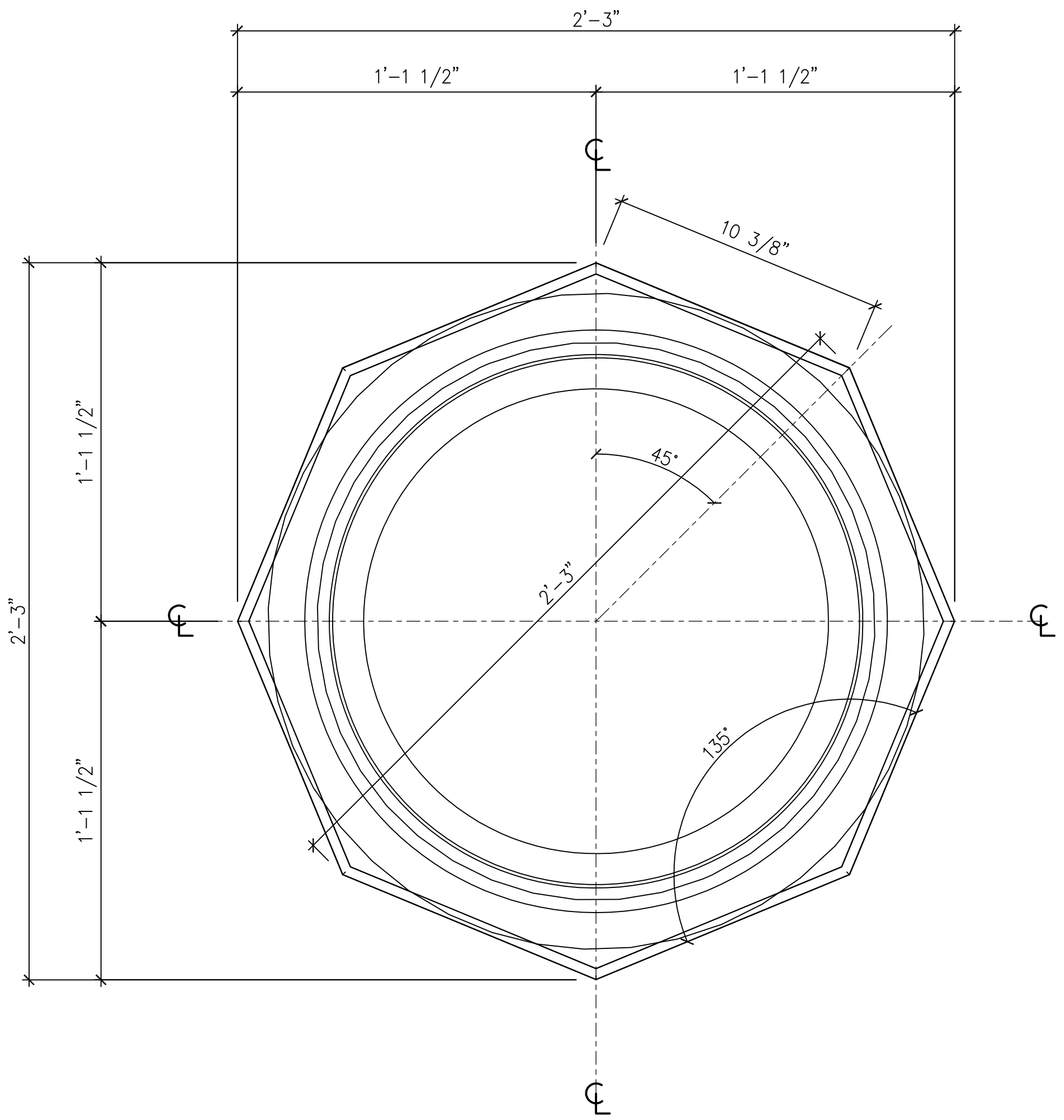

2 P3 **PLAN VIEW (OCTAGON COLUMN BASE)**
SCALE: 3"=1'-0"

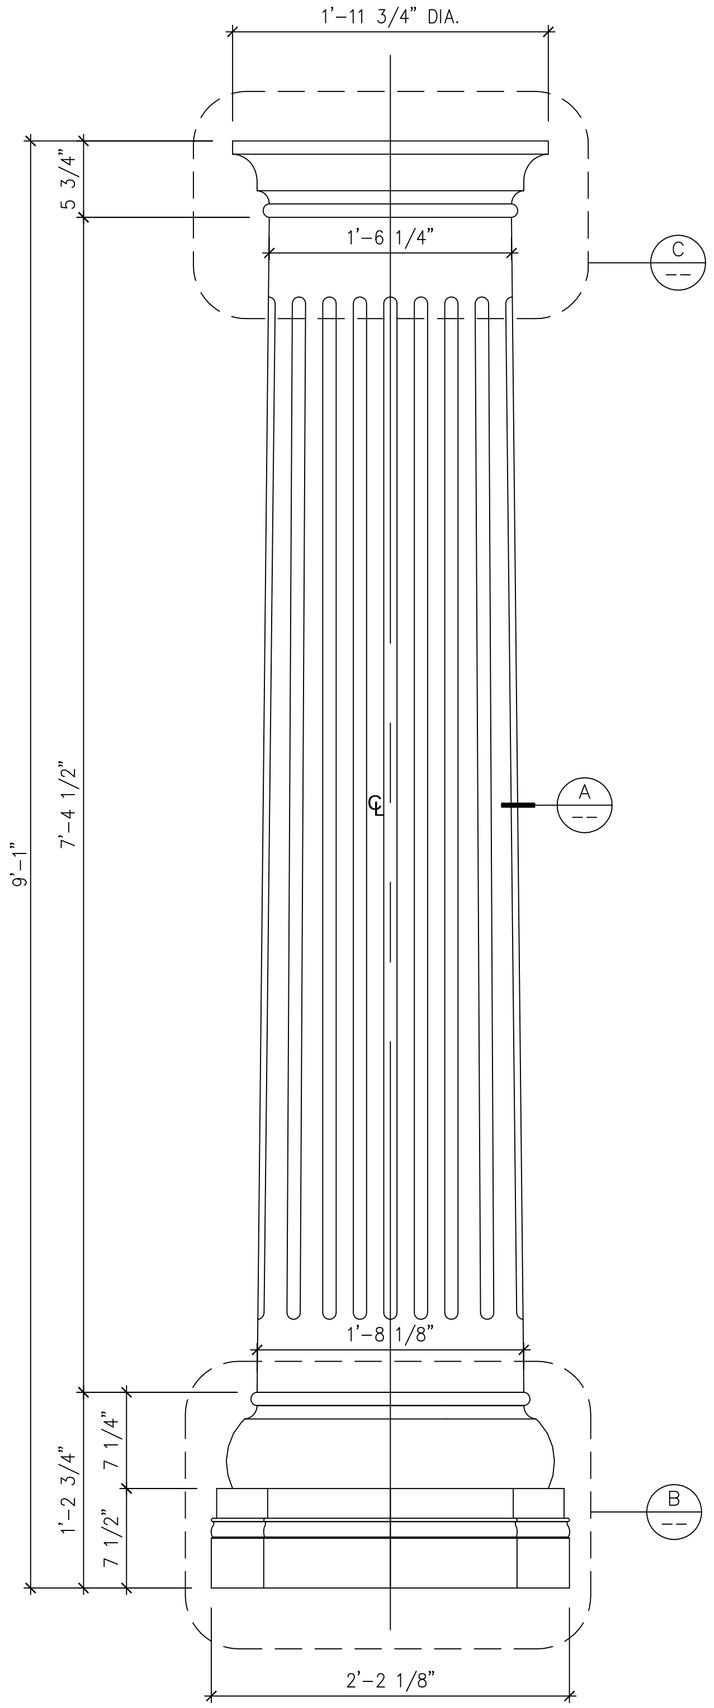

1 P3 **ELEVATION** | 01 / P3 | 1A / P3
SCALE: 1 1/2"=1'-0"

REQ'D : (2) 01 / P3 FLUTED COLUMN SHAFT w/ CAP & BASE
FULL ROUND – SPLIT
9'-1"H x 1'-8 1/8"DIA @ base of shaft Z/L

(2) 1A / P3 FLUTED COLUMN SHAFT w/ CAP & BASE
HALF ROUND
9'-1"H x 1'-8 1/8"DIA @ base of shaft Z/L

TOTAL : (4) TO COMPLETE 2ea FULL ROUND COLUMNS
2ea HALF ROUND COLUMNS

GFRG FLUTED TAPERED COLUMN with CAP & BASE – SMOOTH (UNFINISHED) | AS SHOWN | 1

REVISION NO.	BY:

MORGAN MEMORIAL HOSPITAL
1740 LIONS CLUB ROAD
MADISON, GEORGIA

FIRST CLASS BUILDING PRODUCTS
3600 DALLAS HIGHWAY - SUITE 230-387
MARIETTA, GEORGIA 30064 - USA
Phone 770.514.8141 • Fax 770.514.0731

DRAWN BY: TAN
CHECKED BY:
DATE: 12.19.2017
SCALE: AS SHOWN
CAD FILE NO. MMH_P3.DWG

P3

DRAWING 4 OF 6