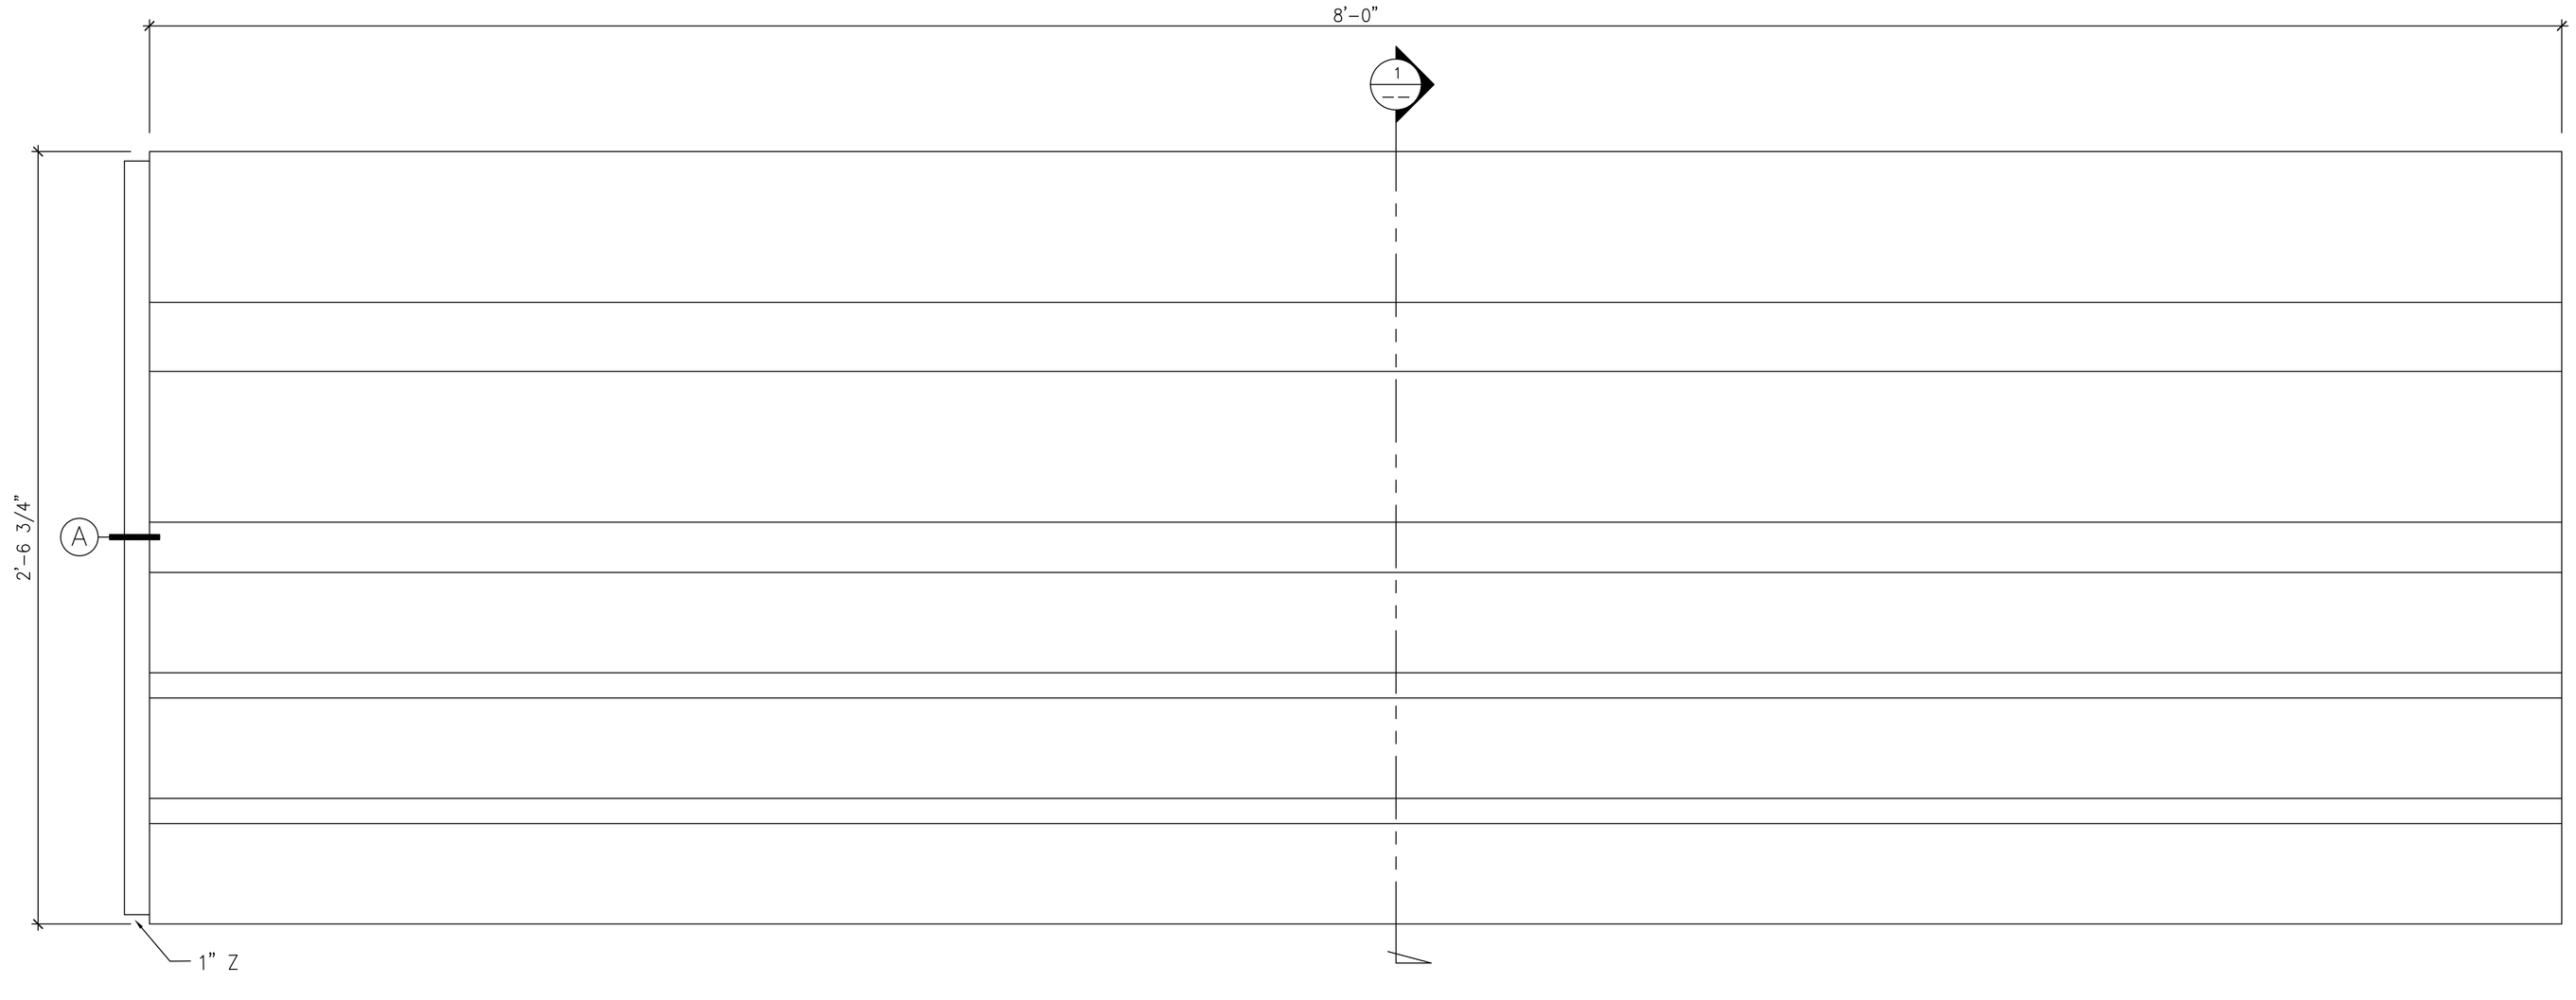

2 P1 **ELEVATION** 01 / P1
SCALE: 3"=1'-0"

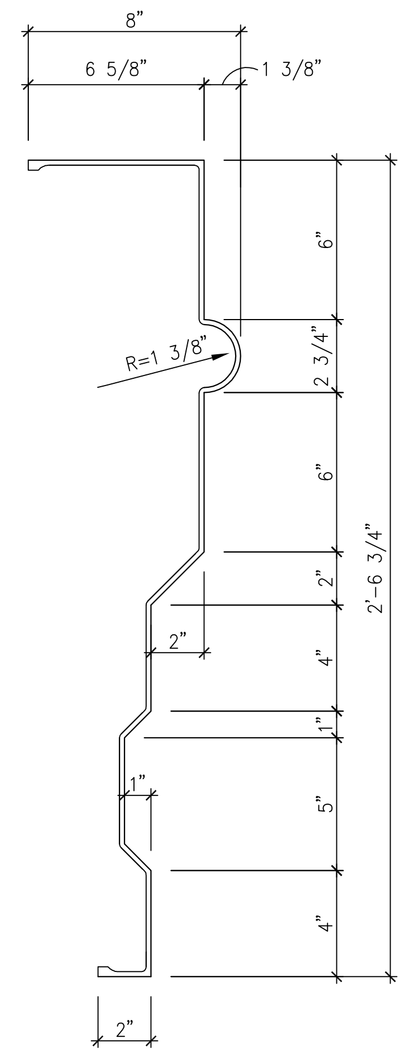

1 P1 **SECTION DETAIL**
SCALE: 3"=1'-0"

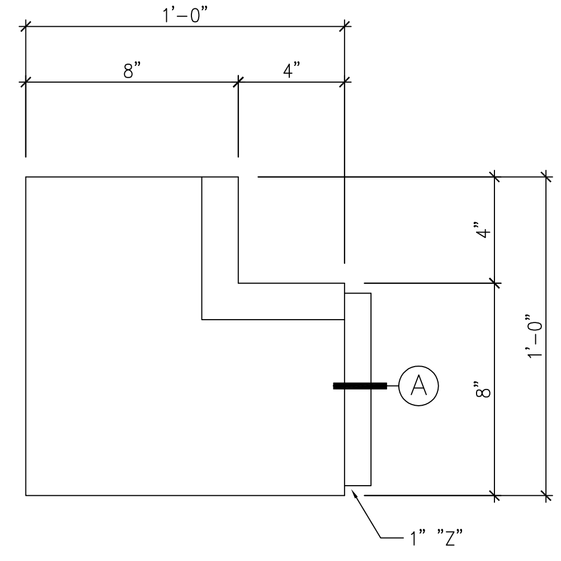

4 P1 INSIDE CORNER **REFLECTED PLAN VIEW** 03 / P1
SCALE: 3"=1'-0"

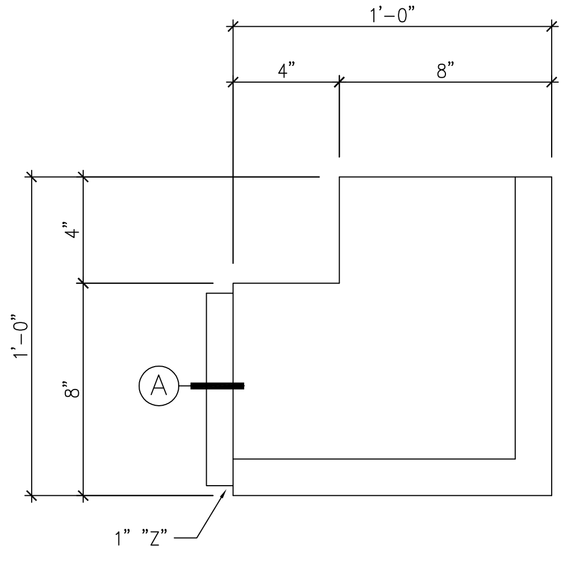

3 P1 OUTSIDE CORNER **REFLECTED PLAN VIEW** 02 / P1
SCALE: 3"=1'-0"

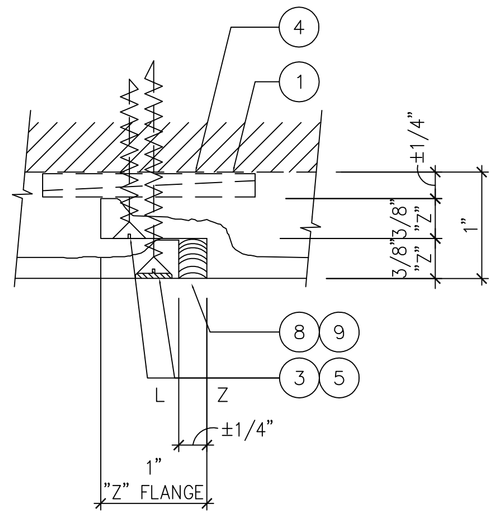

REQ'D : (38) 01 / P1 FRP CORNICE
2'-6 3/4"H x 8"D
8'-0"L STRAIGHT Z/L

(14) 02 / P1 FRP CORNICE -OSC
2'-6 3/4"H x 8"D
1'-0"W x 1'-0"D SQUARE Z/L

(2) 02 / P1 FRP CORNICE -ISC
2'-6 3/4"H x 8"D
1'-0"W x 1'-0"D SQUARE Z/L

TOTAL : (54)

REVISION NO.	BY:

THE PEOPLE'S BANK
GLASGOW, KENTUCKY

FIRST CLASS BUILDING PRODUCTS
3600 DALLAS HIGHWAY • SUITE 230-387
MARIETTA, GEORGIA 30064 • USA
Phone 770.514.8141 • Fax 770.514.0731

DRAWN BY: TAN
CHECKED BY:
DATE: 03.05.2018
SCALE: AS SHOWN
CAD FILE NO. PB_P1.DWG

P1

DRAWING 7 OF 12

CONNECTION DETAIL	FULL	A	GFRP CORNICE – FACTORY FINISHED SIMULATED STONE	AS SHOWN	1