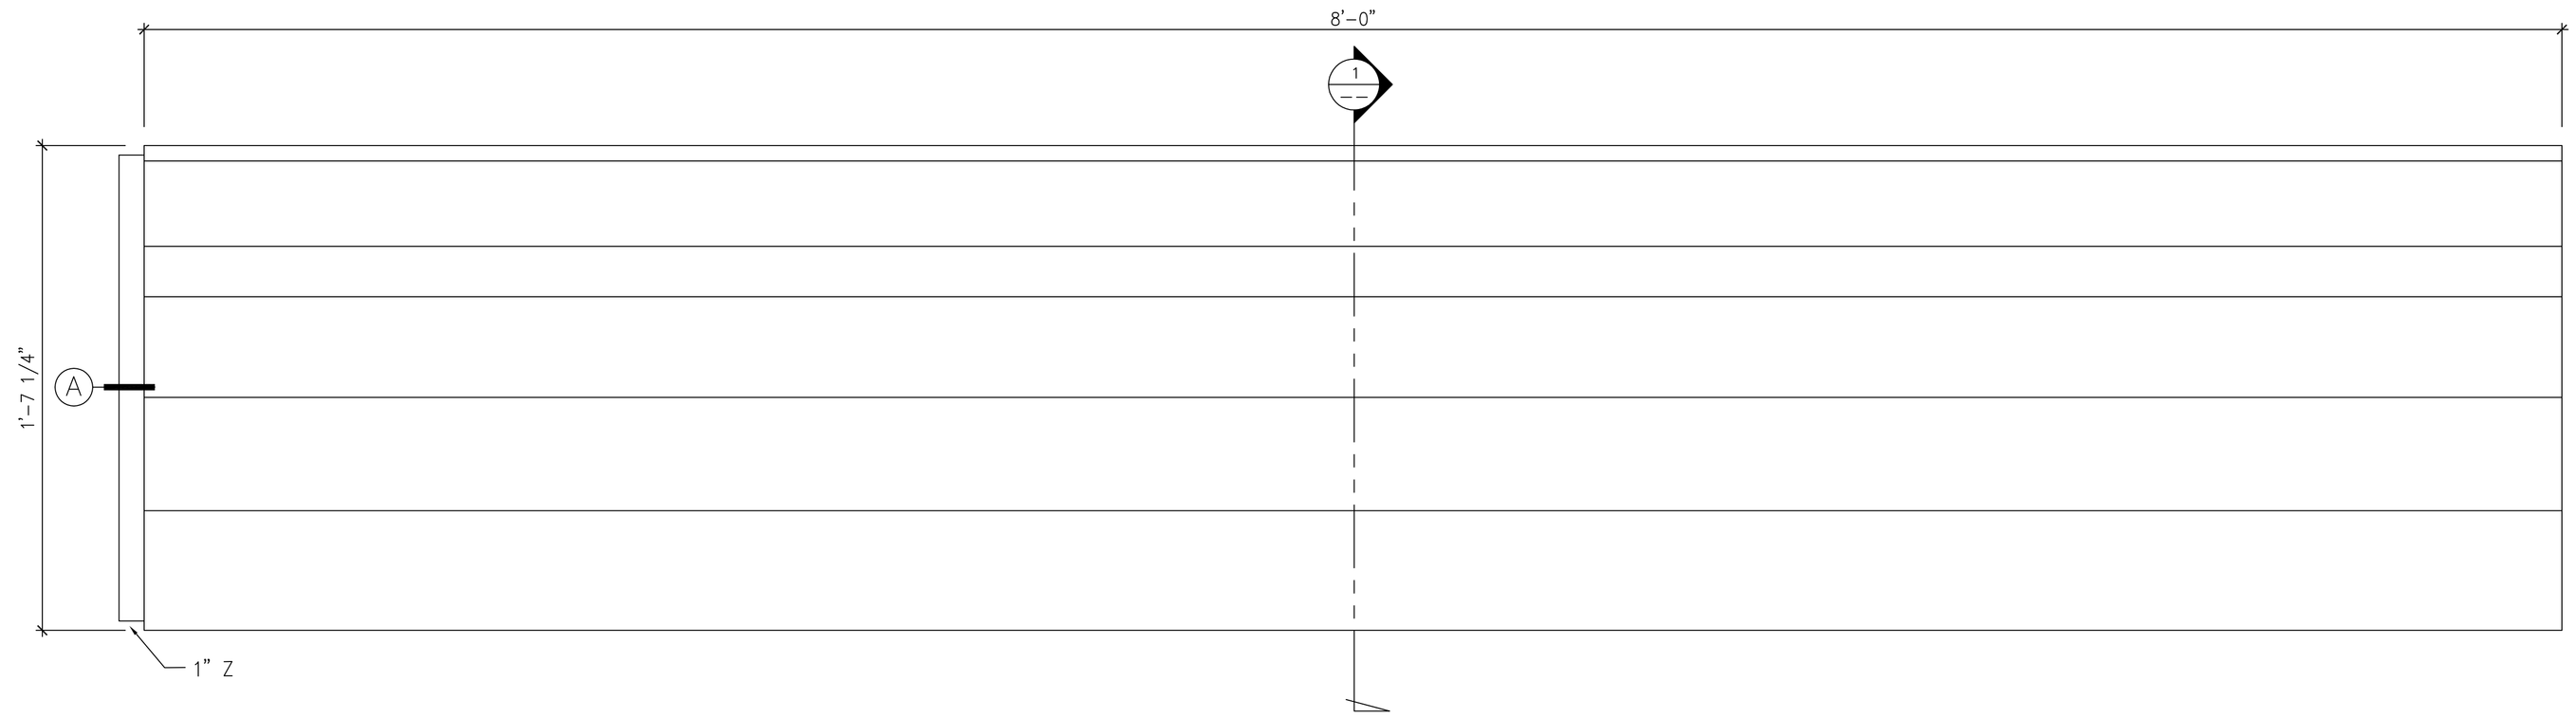

2 / P4 **ELEVATION** 01 / P4
SCALE: 3"=1'-0"

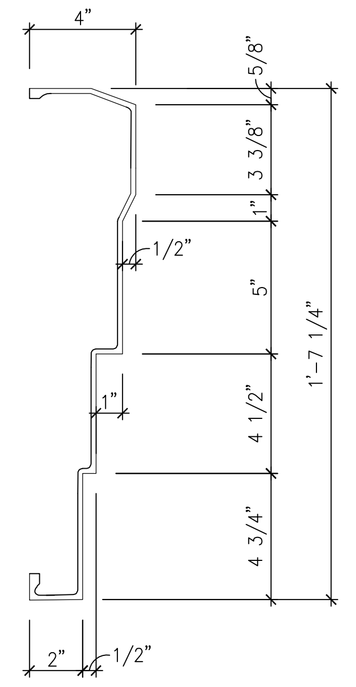

1 / P4 **SECTION DETAIL**
SCALE: 3"=1'-0"

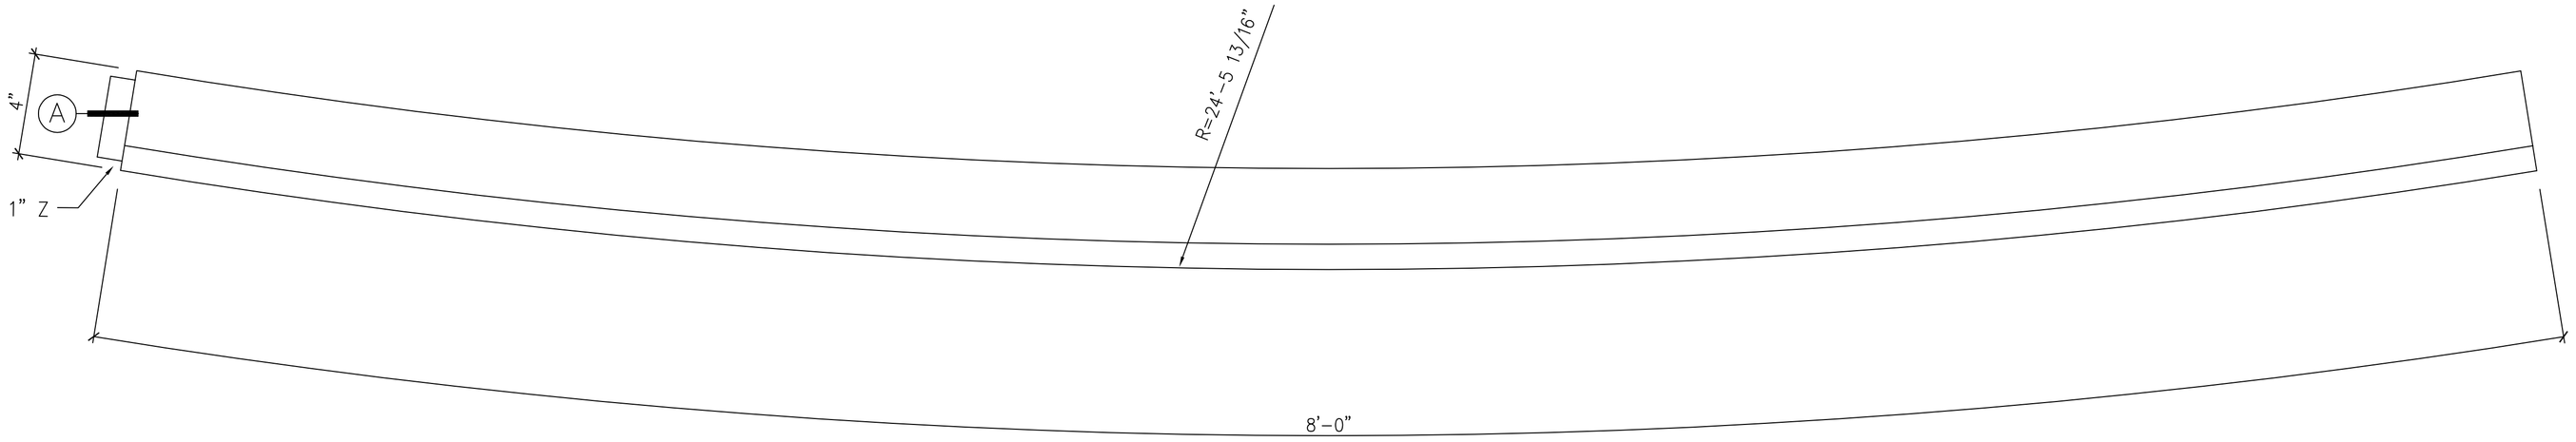

3 / P4 **REFELCTED PLAN VIEW**
SCALE: 3"=1'-0"

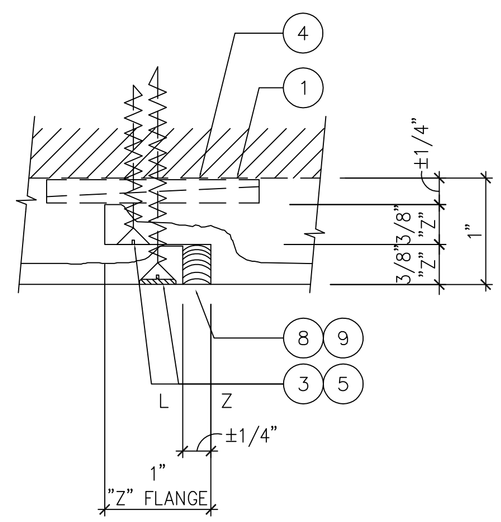

VERIFY RADIUS

REQ'D : (7) 01 / P4 FRP CORNICE
1'-7 1/4"H x 4"D
8'-0"L ARCHED Z/L

TOTAL : (7)

CONNECTION DETAIL	FULL	A	GFRP CORNICE – FACTORY FINISHED SIMULATED STONE	AS SHOWN	1

REVISION NO.	BY:

THE PEOPLE'S BANK
GLASGOW, KENTUCKY

FIRST CLASS BUILDING PRODUCTS
3600 DALLAS HIGHWAY • SUITE 230-387
MARIETTA, GEORGIA 30064 • USA
Phone 770.514.8141 • Fax 770.514.0731

DRAWN BY: TAN
CHECKED BY:
DATE: 03.05.2018
SCALE: AS SHOWN
CAD FILE NO. PB_P4.DWG

P4