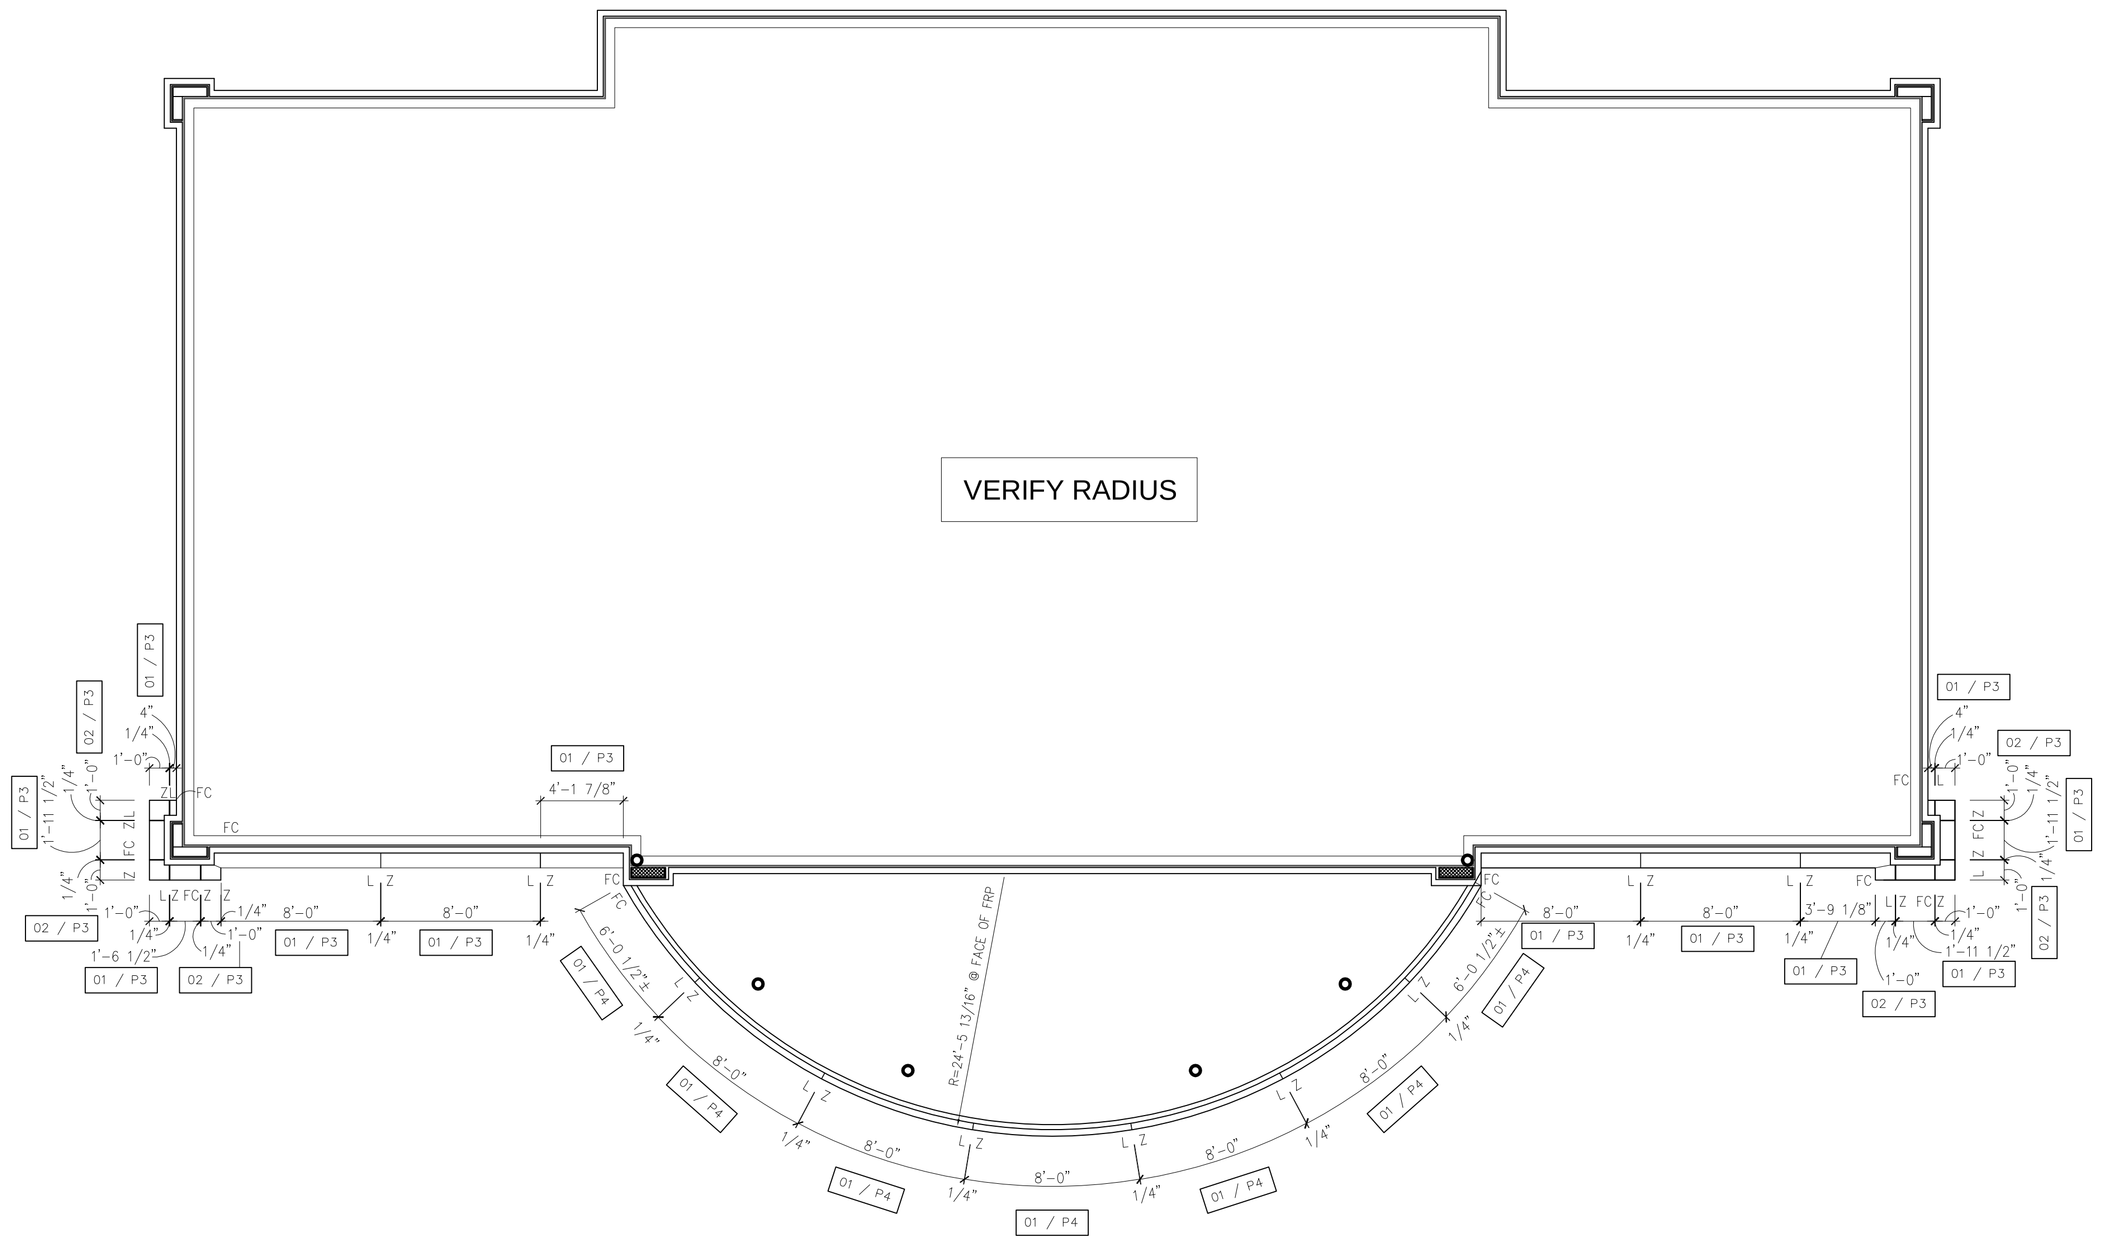

1 / F3

ROOF PLAN VIEW

SCALE: 1/4" = 1'-0"

REVISION NO.	BY:

THE PEOPLE'S BANK
GLASGOW, KENTUCKY

FIRST CLASS BUILDING PRODUCTS
3600 DALLAS HIGHWAY · SUITE 230-387
MARIETTA, GEORGIA 30064 · USA
Phone 770.514.8141 · Fax 770.514.0731

DRAWN BY:	TAN
CHECKED BY:	M.S.
DATE:	03.05.2018
SCALE:	AS SHOWN
CAD FILE NO.	PB_F3.DWG

F3