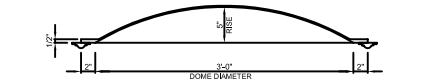

36" DIAMETER DOME WITH 5" RISE

PART NUMBER: D3605-T

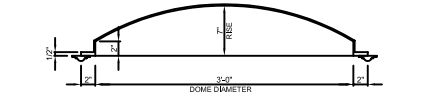

36" DIAMETER DOME WITH 7" RISE

PART NUMBER: D3607-T

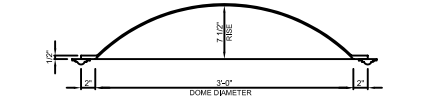

36" DIAMETER DOME WITH 7 1/2" RISE

PART NUMBER: D3675-T

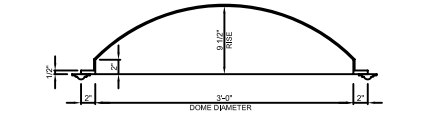

36" DIAMETER DOME WITH 9 1/2" RISE

PART NUMBER: D3695-T

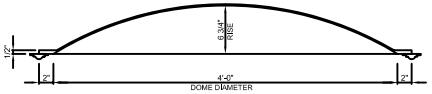

48" DIAMETER DOME WITH 6 3/4" RISE

PART NUMBER: D4875-T

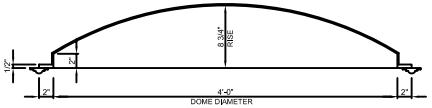

48" DIAMETER DOME WITH 8 3/4" RISE

PART NUMBER: D4885-T

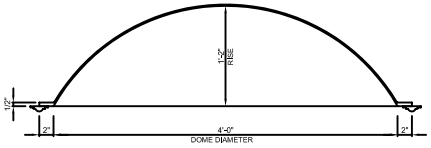

48" DIAMETER DOME WITH 14" RISE

PART NUMBER: D4814-T

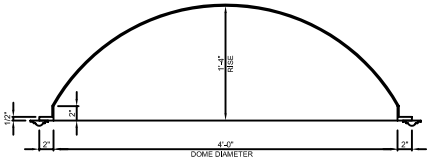

48" DIAMETER DOME WITH 16" RISE

PART NUMBER: D4816-T

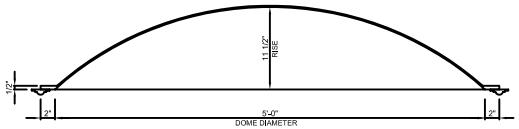

60" DIAMETER DOME WITH 11 1/2" RISE

PART NUMBER: D6012-T

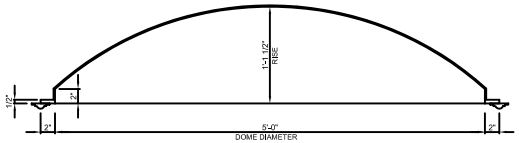

60" DIAMETER DOME WITH 13 1/2" RISE

PART NUMBER: D6014-T

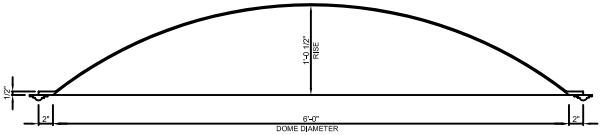

72" DIAMETER DOME WITH 12 1/2" RISE

PART NUMBER: D7212-T

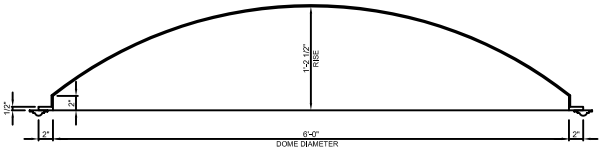

72" DIAMETER DOME WITH 14 1/2" RISE

PART NUMBER: D7214-T

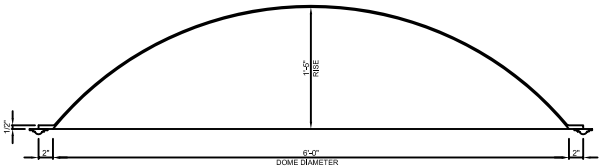

72" DIAMETER DOME WITH 17" RISE

PART NUMBER: D7217-T

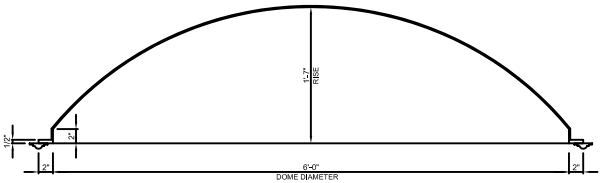

72" DIAMETER DOME WITH 19" RISE

PART NUMBER: D7219-T

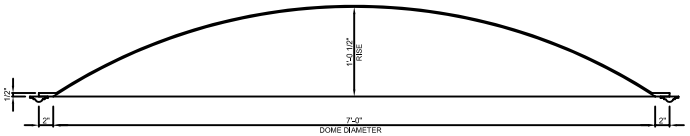

84" DIAMETER DOME WITH 12 1/2" RISE

PART NUMBER: D8412-T

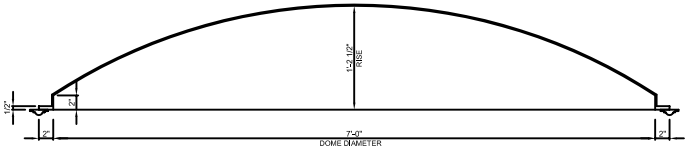

84" DIAMETER DOME WITH 14 1/2" RISE

PART NUMBER: D8415-T

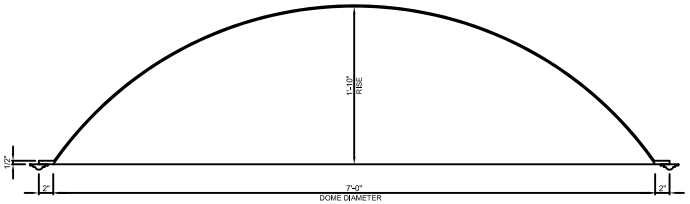

84" DIAMETER DOME WITH 22" RISE

PART NUMBER: D8422-T

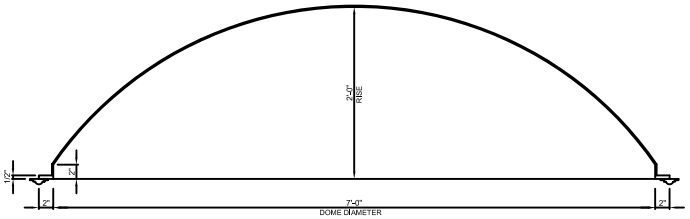

84" DAIMETER DOME WITH 24" RISE

PART NUMBER: D8424-T

REVISION NO.	BY:

STANDARD FIBERGLASS DOMES WITH TRIM RING

FIRST CLASS BUILDING PRODUCTS

3600 DALLAS HIGHWAY SUITE 230-387
MARIETTA, GEORGIA 30064 USA
Phone 770.514.8141 Fax 770.514.0731

DRAWN BY: RJE

CHECKED BY:

DATE: 08.18.2009

SCALE: 1 1/2"=1'-0"

CAD FILE NO.

DRAWING 1 OF 1