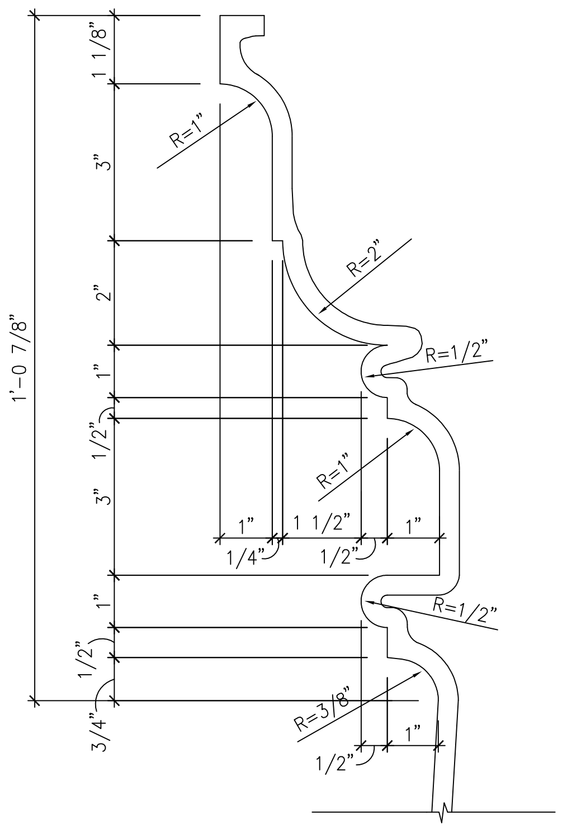

CAPITAL DETAIL | 1 1/2" = 1'-0" | C

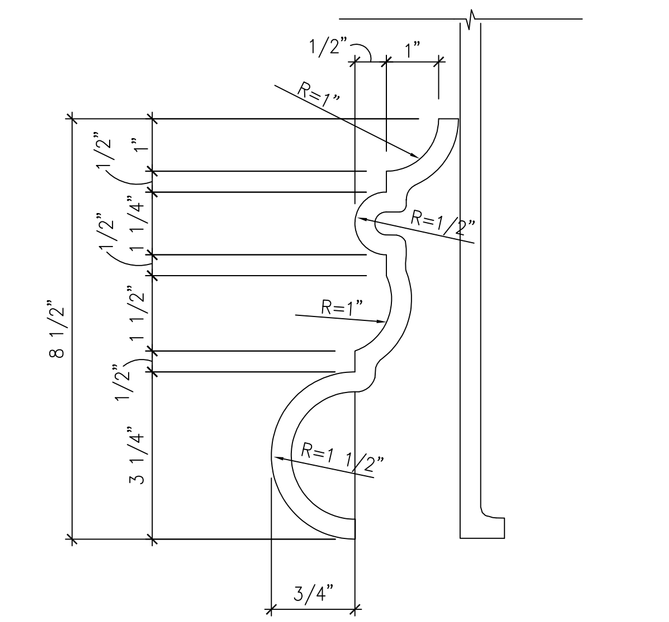

BASE DETAIL | 1 1/2" = 1'-0" | B

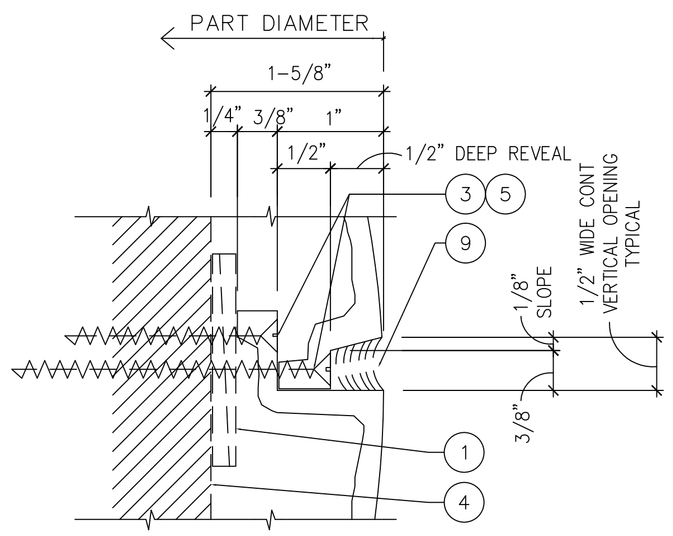

''Z / L'' STACK JOINT w/ REVEAL – VERTICAL – | FULL | A

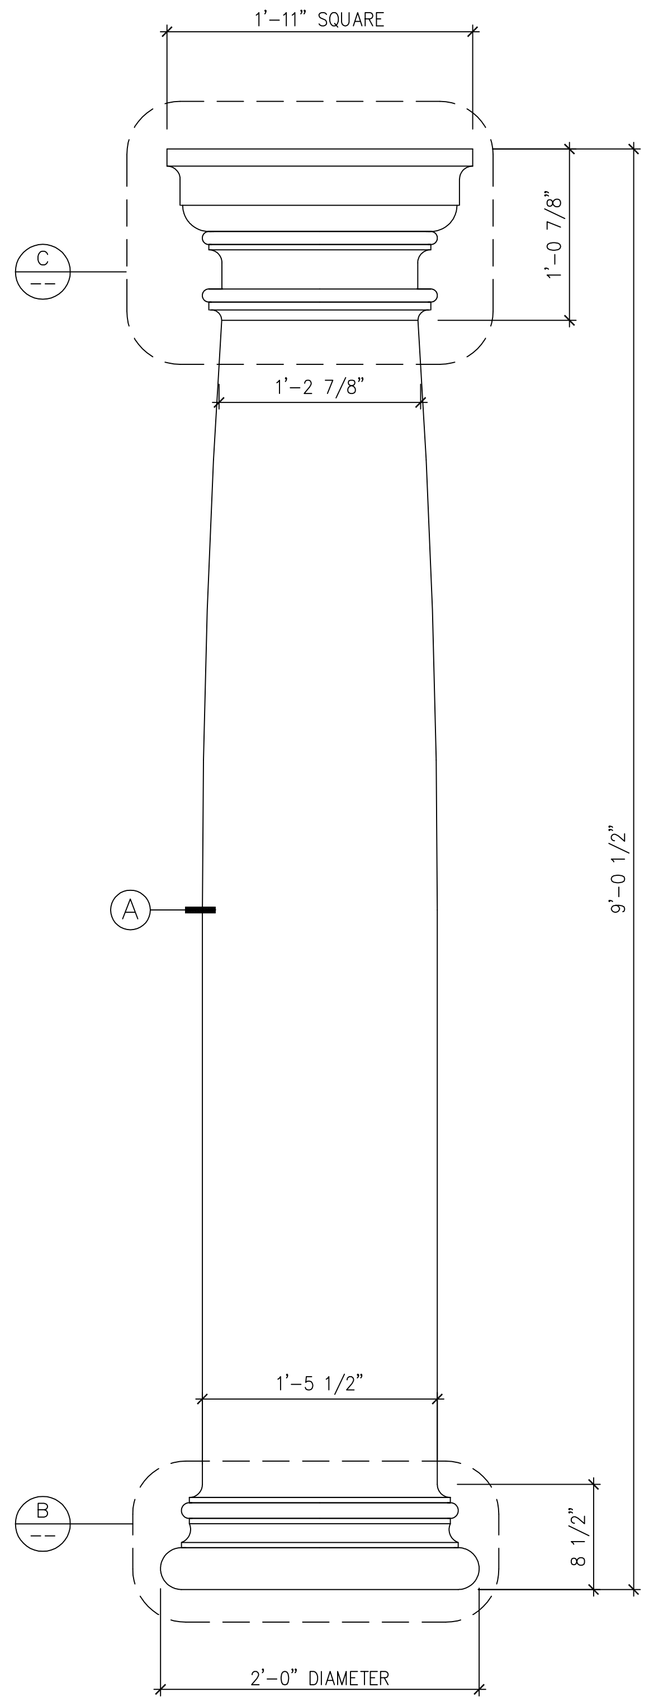

1 / P5 **ELEVATION** — 01 / P5, 02 / P5
SCALE: 6"=1'-0"

REQ'D : (4) 01 / P5 COLUMN SHAFT w/ CAPITAL 9'-0 1/2"H, 1'-5 1/2" DIAMETER Z/L

(4) 02 / P5 COLUMN BASE 8 1/2"H, 2'-0" DIAMETER L/L

TOTAL : (8) TO COMPLETE 4EA FULL ROUND COLUMNS

FRP COLUMN – FACTORY FINISHED SIMULATED STONE | AS SHOWN | 1

REVISION NO.	BY:

THE PEOPLE'S BANK
GLASGOW, KENTUCKY

FIRST CLASS BUILDING PRODUCTS
3600 DALLAS HIGHWAY - SUITE 230-387
MARIETTA, GEORGIA 30064 - USA
Phone 770.514.8141 • Fax 770.514.0731

DRAWN BY: TAN
CHECKED BY:
DATE: 03.05.2018
SCALE: AS SHOWN
CAD FILE NO. PB_P5.DWG

P5

DRAWING 11 OF 12