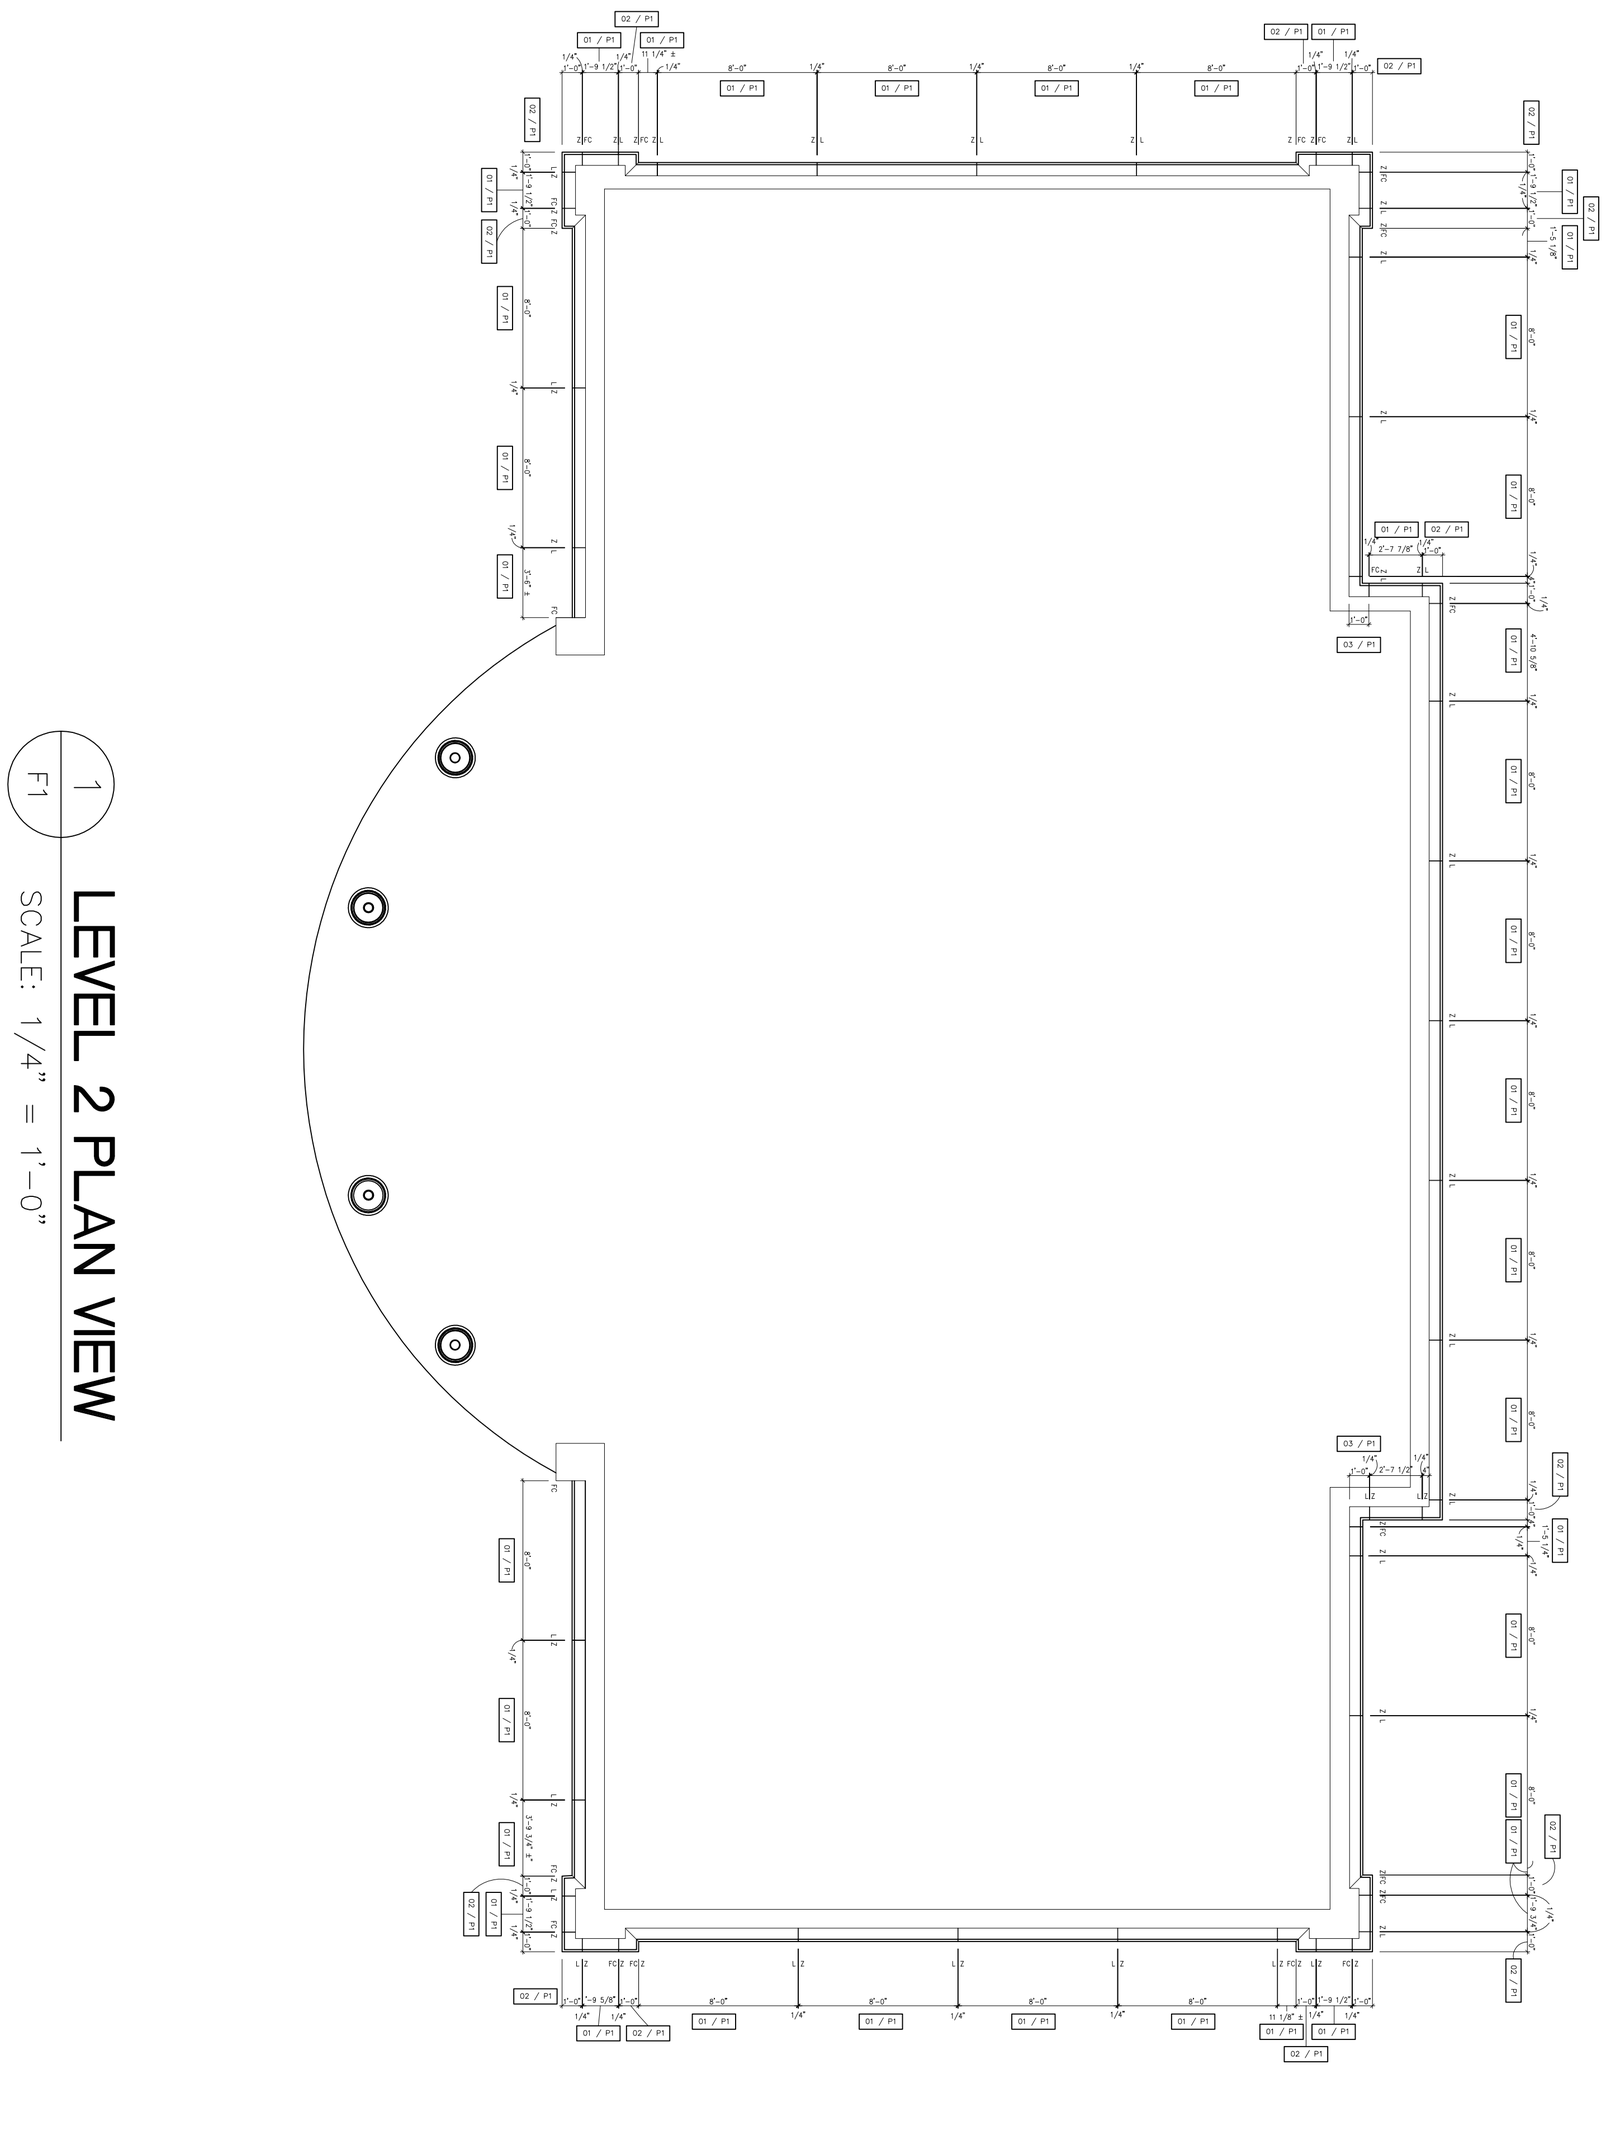

1
F1

LEVEL 2 PLAN VIEW

SCALE: 1/4” = 1’–0”

F1

DRAWING 2 OF 12

DRAWN BY: TAN
CHECKED BY: M.S.
DATE: 03.05.2018
SCALE: AS SHOWN
CAD FILE NO. PB_F1.DWG

FIRST CLASS BUILDING PRODUCTS

3600 DALLAS HIGHWAY • SUITE 230–387
MARIETTA, GEORGIA 30064 • USA
Phone 770.514.8141 • Fax 770.514.0731

THE PEOPLE’S BANK
GLASGOW, KENTUCKY